LEGEND:

= TO BE DEMOLISHED

NE

Note: All materials from demolition are to be removed of off site and disposed of off site at a licensed waste facility.

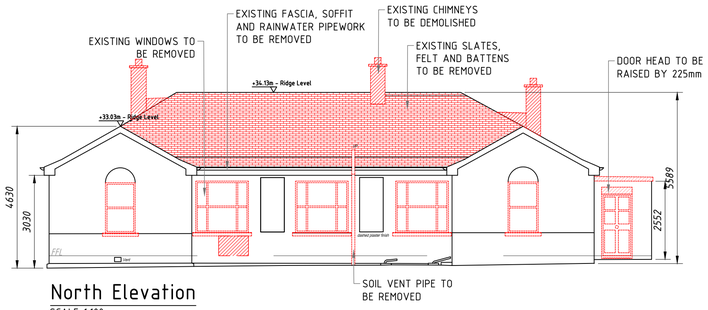

North Elevation

SCALE 1:100

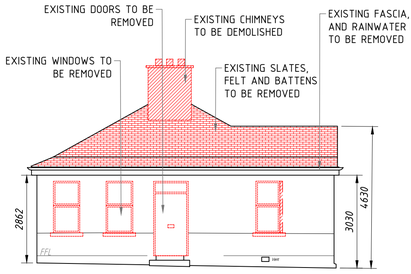

East Elevation

SCALE 1:100

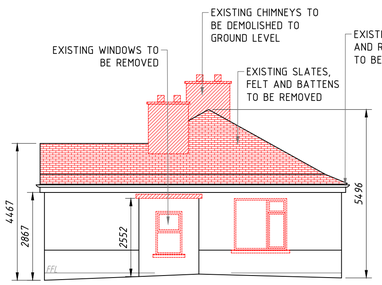

West Elevation

SCALE 1:100

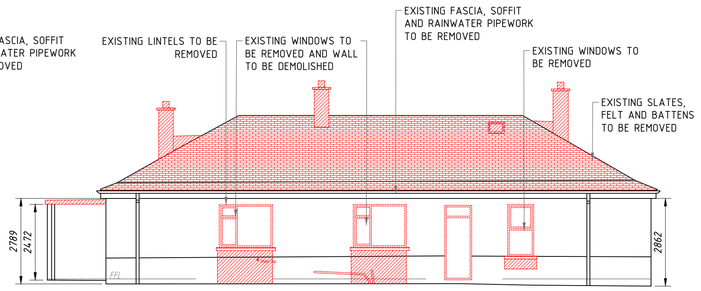

South Elevation

SCALE 1:100

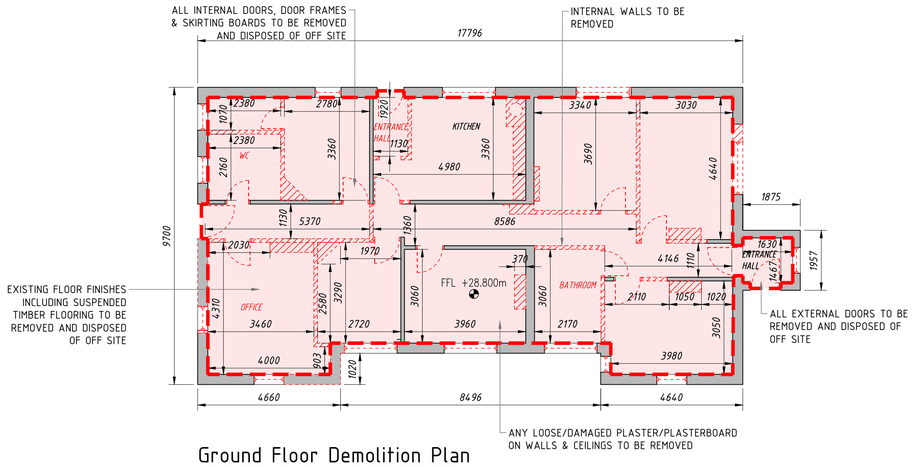

Ground Floor Demolition Plan

SCALE 1:100

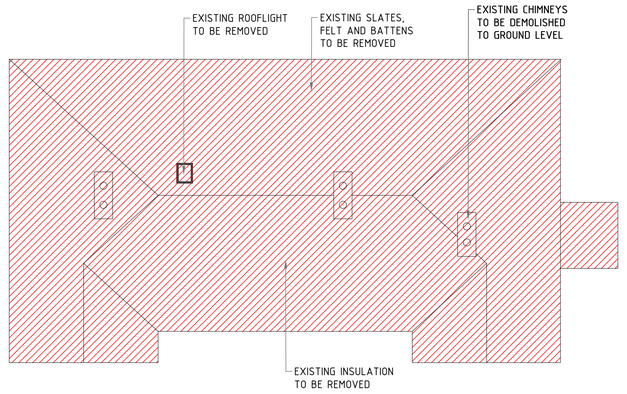

Roof Demolition Plan

SCALE 1:100

REVISION	DATE	BY	DETAILS
0	03/24	DOS	Issue 0

THIS DRAWING IS COPYRIGHT
Dimensions are in mm except where indicated. Figured dimensions take precedence over scaled measurements. All dimensions to be checked on site prior to fabrication or construction. All works to be in accordance with Current Building Regulations and Codes. (Sub)Contractors are responsible for ensuring compliance with Building Regulations within their trade. Where this drawing is issued for planning purposes only or a statutory requirement, or is on a statutory register, copying is subject to the requirements of Section 76 of the Copyright and Related Rights Act, 2000.

Drawn By	Chkd By	Approved By	DWG Date	Scale	Purpose Code	Acceptance Code	Rev.	Stage
DOS	CC	CC	13/03/24	1/100 @A1	P03	S	0	Planning

CroCon Engineers Ltd.
Consulting Engineers
4 Main St., Bantry, Co. Cork
E: info@crocon.ie
Tel: (027) 50123

Project	Originator	Spatial Zone	Level	Info Type	Role	Number
23005	CRO	X	XXX	DR	SE	02002

Client: Cork County Council
Project: Proposed 2 No. Houses, Goleen Garda Station, Co. Cork
Title: Proposed Demolition - Elevations, Floor Plan & Roof Plan